Main house, Drive, Master and Studio

Key	Qty	Botanical Name	Common Name	Size/Condition	Remarks
Trees					
Ma	3	Maackia amurensis	AMUR MAACKIA	0	
Shrubs					
Vc	30	Vaccinium corymbosum	AMERCAN BLUEBERRY	0	
Vd	30	Viburnum dentatum	ARROWWOOD VIBURNUM	0	
IgC	30	Ilex glabra 'Compacta'	COMPACTA GALLBERRY HOLLY	0	
Mp	30	Myrica pensylvanica	NORTHERN BAYBERRY	0	
RRP	30	Rosa 'Radcon' (Pink Knock Out®)	RADCON (PINK KNOCK OUT®) ROSE	0	
Rr	90	Rosa rugosa	RUGOSE ROSE	0	
Co	30	Clethra alnifolia	SUMMER SWEET	0	
Iv	30	Ilex verticillata	WINTERBERRY	0	
Ornamental Grasses					
Ss	50	Schizachyrium scoparium	BLUE STEM GRASS	0	
Dc	50	Deschampsia caespitosa	HAIR GRASS	0	
PaH	00	Pennisetum alopecuroides 'Hamelin'	HAMELIN CHINESE FOUNTAIN GRASS	0	
MP	00	Mixed Perennials	Mixed Perennials	None	
Pv	30	Panicum virgatum	SWITCH GRASS	0	

Common Areas Between Main and Guest Houses

Key	Qty	Botanical Name	Common Name	Size/Condition	Remarks
Trees					
Cc	3	Crataegus crus-galli	COCKSPUR HAWTHORN	0	
Shrubs					
IgC	30	Ilex glabra 'Compacta'	COMPACTA GALLBERRY HOLLY	0	
Rr	00	Rosa rugosa	RUGOSE ROSE	0	
Ornamental Grasses					
PaH	00	Pennisetum alopecuroides 'Hamelin'	HAMELIN CHINESE FOUNTAIN GRASS	0	
MP	00	Mixed Perennials	Mixed Perennials	None	

Entry Meadows

Key	Qty	Botanical Name	Common Name	Size/Condition	Remarks
Ornamental Grasses					
Ss	4400	Schizachyrium scoparium	BLUE STEM GRASS	0	
Dc	2200	Deschampsia caespitosa	HAIR GRASS	0	
Perennials and Annuals					
Lp	500	Lupinus polyphyllus	LUPINE	0	

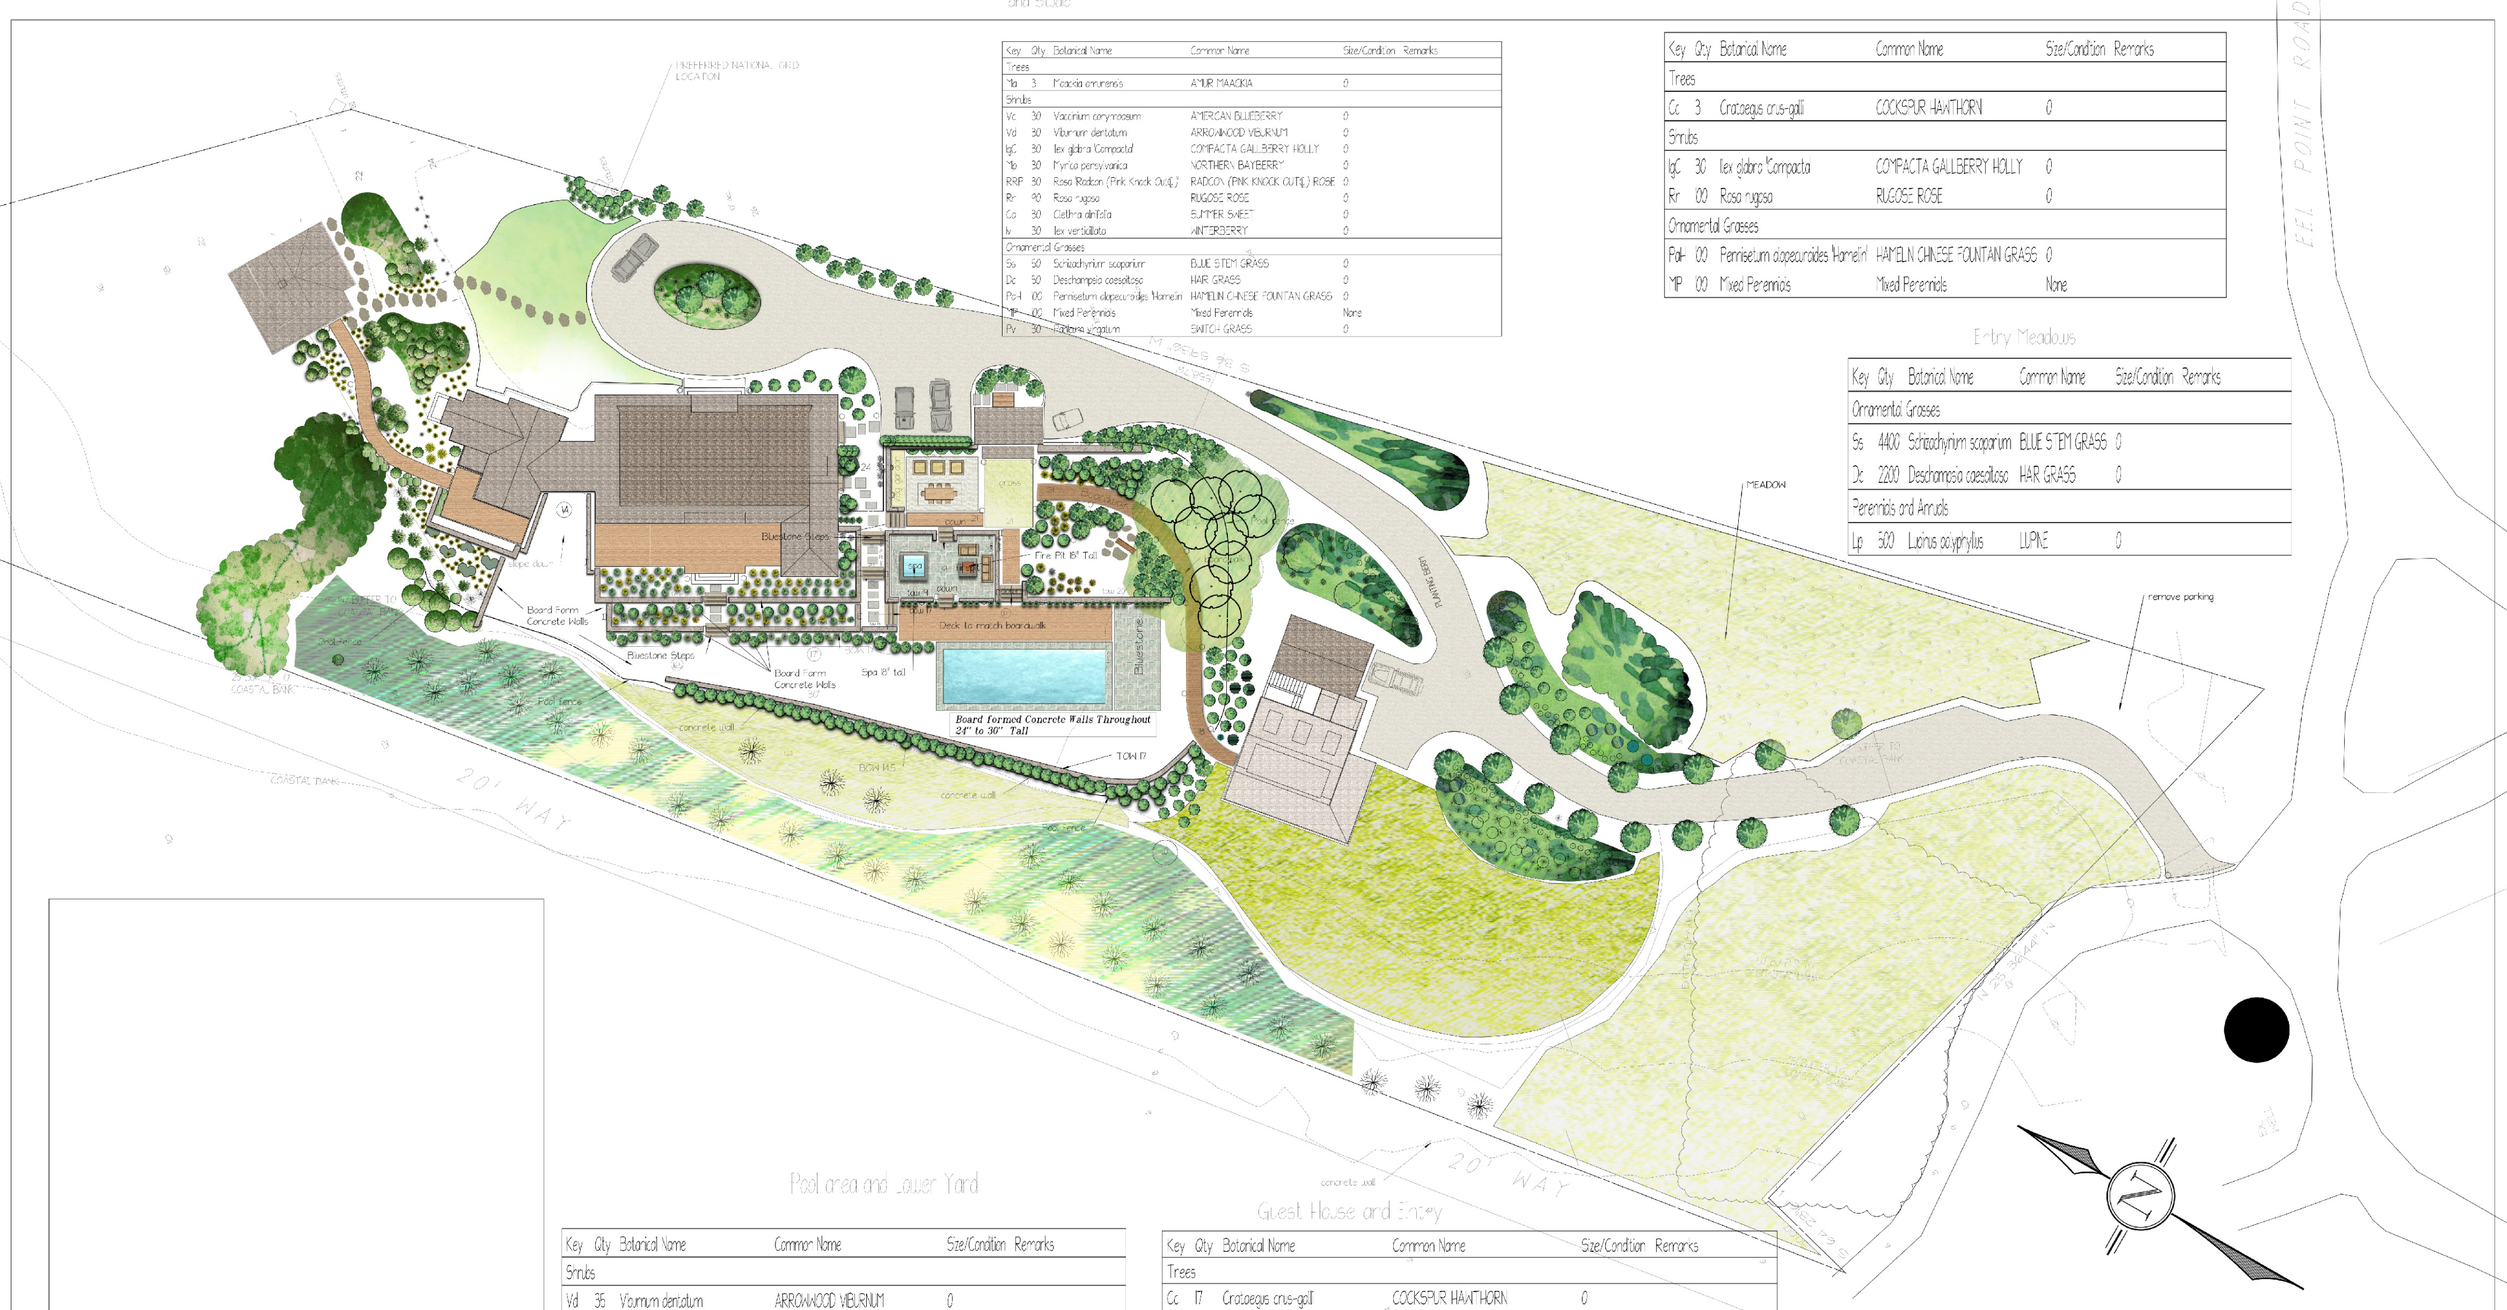

Pool area and Lower Yard

Key	Qty	Botanical Name	Common Name	Size/Condition	Remarks
Shrubs					
Vd	35	Viburnum dentatum	ARROWWOOD VIBURNUM	0	
Lo	15	Ligustrum ovalifolium	California Privet	None	
HH	30	Hypericum 'Hidcote'	HIDCOTE ST. JOHNSWORT	0	
RRP	35	Rosa 'Radcon' (Pink Knock Out®)	RADCON (PINK KNOCK OUT®) ROSE	0	
Co	50	Clethra alnifolia	SUMMER SWEET	0	
Rv	30	Rhododendron viscosum	SWAMP AZALEA	0	
Iv	30	Ilex verticillata	WINTERBERRY	0	
Ornamental Grasses					
PaH	30	Pennisetum alopecuroides 'Hamelin'	HAMELIN CHINESE FOUNTAIN GRASS	0	
MP	100	Mixed Perennials	Mixed Perennials	None	
Pv	15	Panicum virgatum	SWITCH GRASS	0	

Guest House and Entry

Key	Qty	Botanical Name	Common Name	Size/Condition	Remarks
Trees					
Cc	17	Crataegus crus-galli	COCKSPUR HAWTHORN	0	
Ccv	3	Crataegus crus-galli var. inermis	THORNLESS COCKSPUR HAWTHORN	0	
Shrubs					
Vc	45	Vaccinium corymbosum	AMERCAN BLUEBERRY	0	
Vd	70	Viburnum dentatum	ARROWWOOD VIBURNUM	0	
Mp	75	Myrica pensylvanica	NORTHERN BAYBERRY	0	
Rr	150	Rosa rugosa	RUGOSE ROSE	0	
Co	75	Clethra alnifolia	SUMMER SWEET	0	
Iv	35	Ilex verticillata	WINTERBERRY	0	
Ornamental Grasses					
PaH	60	Pennisetum alopecuroides 'Hamelin'	HAMELIN CHINESE FOUNTAIN GRASS	0	
Pv	30	Panicum virgatum	SWITCH GRASS	0	

181 Taurus Trust

client:		
scale: 1" = 20'	date: 8/22/2015	revision
drawn by: Ben Champaux	checked by	drawing #