1 / P-00 EXTERIOR PERSPECTIVE

SCALE: NTS

DCM Architecture and Engineering expressly reserves its common law copyright and other property rights to these plans. All designs, specifications and drawings are the property of DCM Architecture and Engineering which are to be used only as issued for this project. They shall not be used on any other project in full or in part, without first obtaining the expressed written approval and consent of DCM Architecture and Engineering. These documents shall not be transferred to any unauthorized third party without the same consent.

Do not scale drawings. Contractors shall verify all dimensions prior to construction, and bring any discrepancies to the attention of the Architect.

The Contractor shall make no structural changes or substitutions without the written approval of the Architect.

DCM

200 Federal Street, Suite 438, Camden NJ 08103

Telephone: 856.479.8101 info@dcm-ae.com
Facsimile: 856.757.0662 www.DCM-AE.com

EDUARDO GUZMAN, R.A.

ROBERT BENSON, PE

Anton Levchenko
Josh Mohn

PRITON
MyHouse 140 (Nantucket)

DCML 13-362

PRITON

CONSTRUCTION DOCUMENTS

DRAWN BY: AL CHECK BY: EG

ARCH D NTS

21 SEPTEMBER 2015

PRESENTATION PERSPECTIVE

P-00

1 P-01 FRONT ELEVATION

SCALE: 1/4" = 1'-0"

2 P-01 LEFT ELEVATION

SCALE: 1/4" = 1'-0"

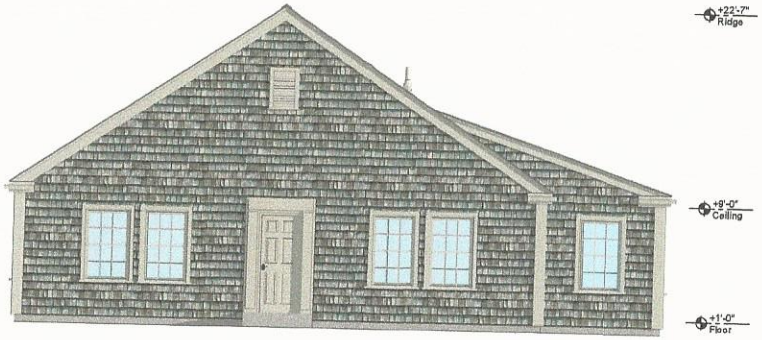

3 P-01 REAR ELEVATION

SCALE: 1/4" = 1'-0"

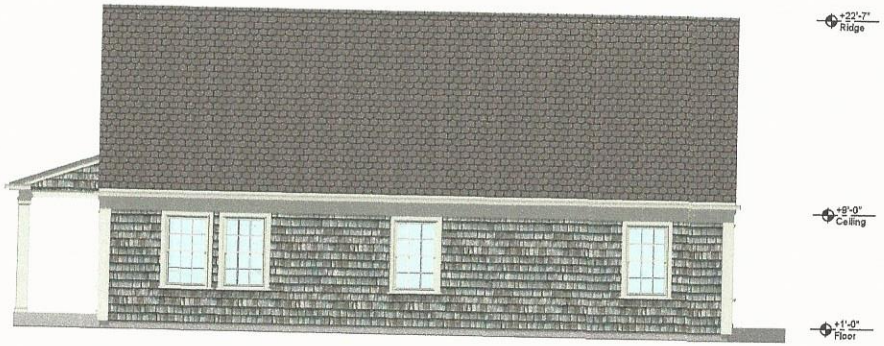

4 P-01 RIGHT ELEVATION

SCALE: 1/4" = 1'-0"

DCM Architecture and Engineering expressly reserves its common law copyright and other property rights to these plans. All designs, specifications and drawings are the property of DCM Architecture and Engineering which are to be used only as issued for this project. They shall not be used on any other project in full or in part, without first obtaining the expressed written approval and consent of DCM Architecture and Engineering. These documents shall not be transferred to any unauthorized third party without the same consent.

Do not scale drawings: Contractors shall verify all dimensions prior to construction, and bring any discrepancies to the attention of the Architect.

The Contractor shall make no structural changes or substitutions without the written approval of the Architect.

DCM

200 Federal Street, Suite 435, Camden NJ 08103

Telephone: 856.479.9191 Info@dcmusa.com
Facsimile: 856.757.0082 www.DCMUSA.com

EDUARDO GUZMAN, R.A.

ROBERT BENSON, PE

Anton Levchenko
Josh Mohn

PRITON
MyHouse 140 (Nantucket)

DCML 13-362

PRITON

CONSTRUCTION DOCUMENTS

DRAWN BY: AL CHECK BY: EG

ARCH D 1/4" = 1'-0"

21 SEPTEMBER 2015

PRESENTATION ELEVATIONS

P-01

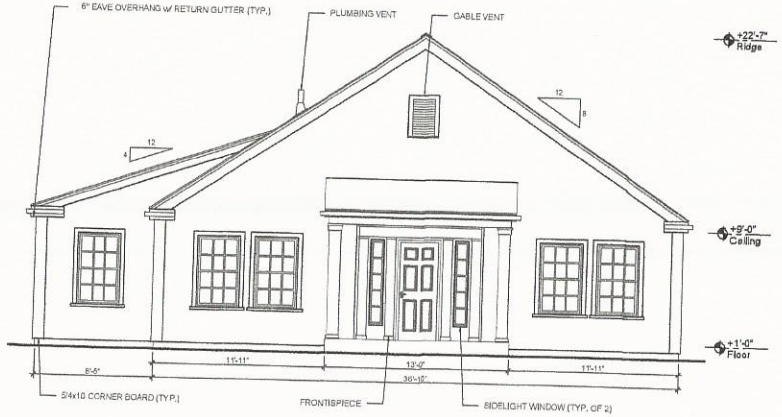

1 A-01 FRONT ELEVATION

SCALE: 1/4" = 1'-0"

2 A-01 LEFT ELEVATION

SCALE: 1/4" = 1'-0"

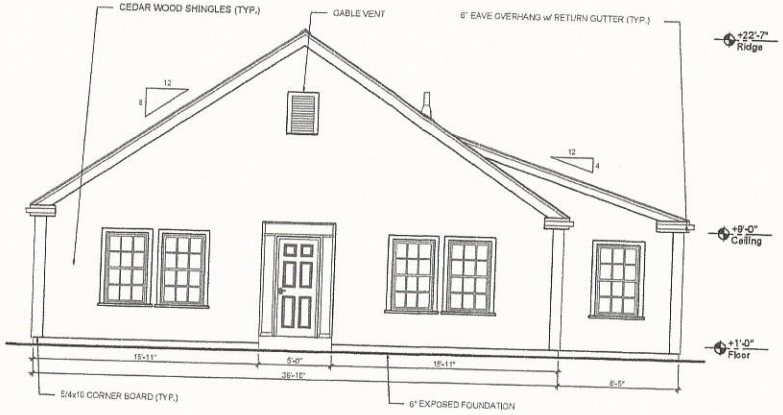

3 A-01 REAR ELEVATION

SCALE: 1/4" = 1'-0"

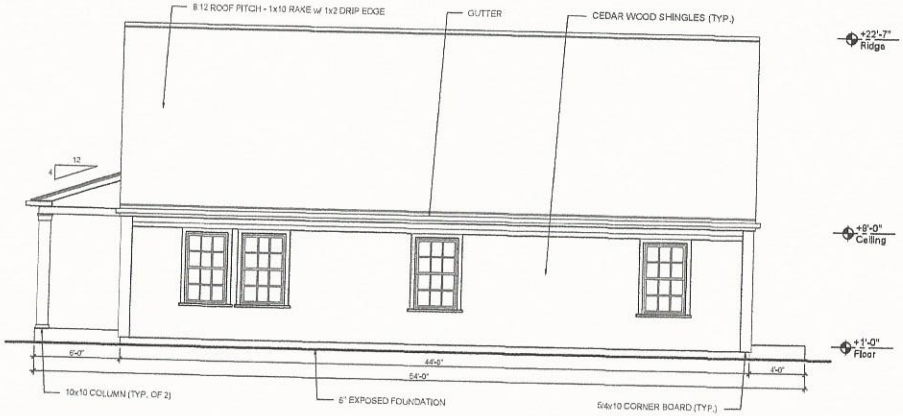

4 A-01 RIGHT ELEVATION

SCALE: 1/4" = 1'-0"

DCM Architecture and Engineering expressly reserves its common law copyright and other property rights to these plans. All designs, specifications and drawings are the property of DCM Architecture and Engineering which are to be used only as issued for this project. They shall not be used on any other project in full or in part, without first obtaining the expressed written approval and consent of DCM Architecture and Engineering. These documents shall not be transferred to any unauthorized third party without the same consent.

Do not scale drawings; Contractors shall verify all dimensions prior to construction, and bring any discrepancies to the attention of the Architect.

The Contractor shall make no structural changes or substitutions without the written approval of the Architect.

DCM

200 Federal Street, Suite 435, Camden NJ 08103

Telephone: 856.479.8101 Info@dcm-us.com
Facsimile: 856.797.0062 www.DCM-US.com

EDUARDO GUZMAN, R.A.

ROBERT BENSON, PE

Anton Levchenko
Josh Mohn

PRITON
MyHouse 140 (Nantucket)

DCM# 13-362

PRITON

CONSTRUCTION DOCUMENTS

DRAWN BY: AL CHECK BY: EG

ARCH D 1/4" = 1'-0"

21 SEPTEMBER 2015

ARCHITECTURAL ELEVATIONS

A-01

DCM Architecture and Engineering expressly reserves its common law copyright and other property rights to these plans. All designs, specifications and drawings are the property of DCM Architecture and Engineering which are to be used only as issued for this project. They shall not be used on any other project in full or in part, without first obtaining the expressed written approval and consent of DCM Architecture and Engineering. These documents shall not be transferred to any unauthorized third party without the same consent.

Do not scale drawings. Contractors shall verify all dimensions prior to construction, and bring any discrepancies to the attention of the Architect.

The Contractor shall make no structural changes or substitutions without the written approval of the Architect.

DCM
Design Construct Manage
Architecture & Engineering

200 Federal Street
Suite 435, Camden
New Jersey 08103

Telephone: 856.479.9191
Facsimile: 856.757.0082
info@dcm-ae.com
www.DCM-AE.com

EDUARDO GUZMAN, R.A.

ROBERT BENSON, P.E.

Anton Levchenko
Alvar Cortada

Priton My 140B
(Nantucket - Option 1)

DCML 13-362

PRITON

SCHEMATIC
DESIGN

DRAWN BY: AL CHK BY: EG

LEDGER N.T.S.

24 MARCH 2015

FLOOR PLAN

PD-3

Plan No. | Plan | Dated | Scale | Dwg Info | Revision | Stage | Client | Project | Collab. | Eng. | Arch. |

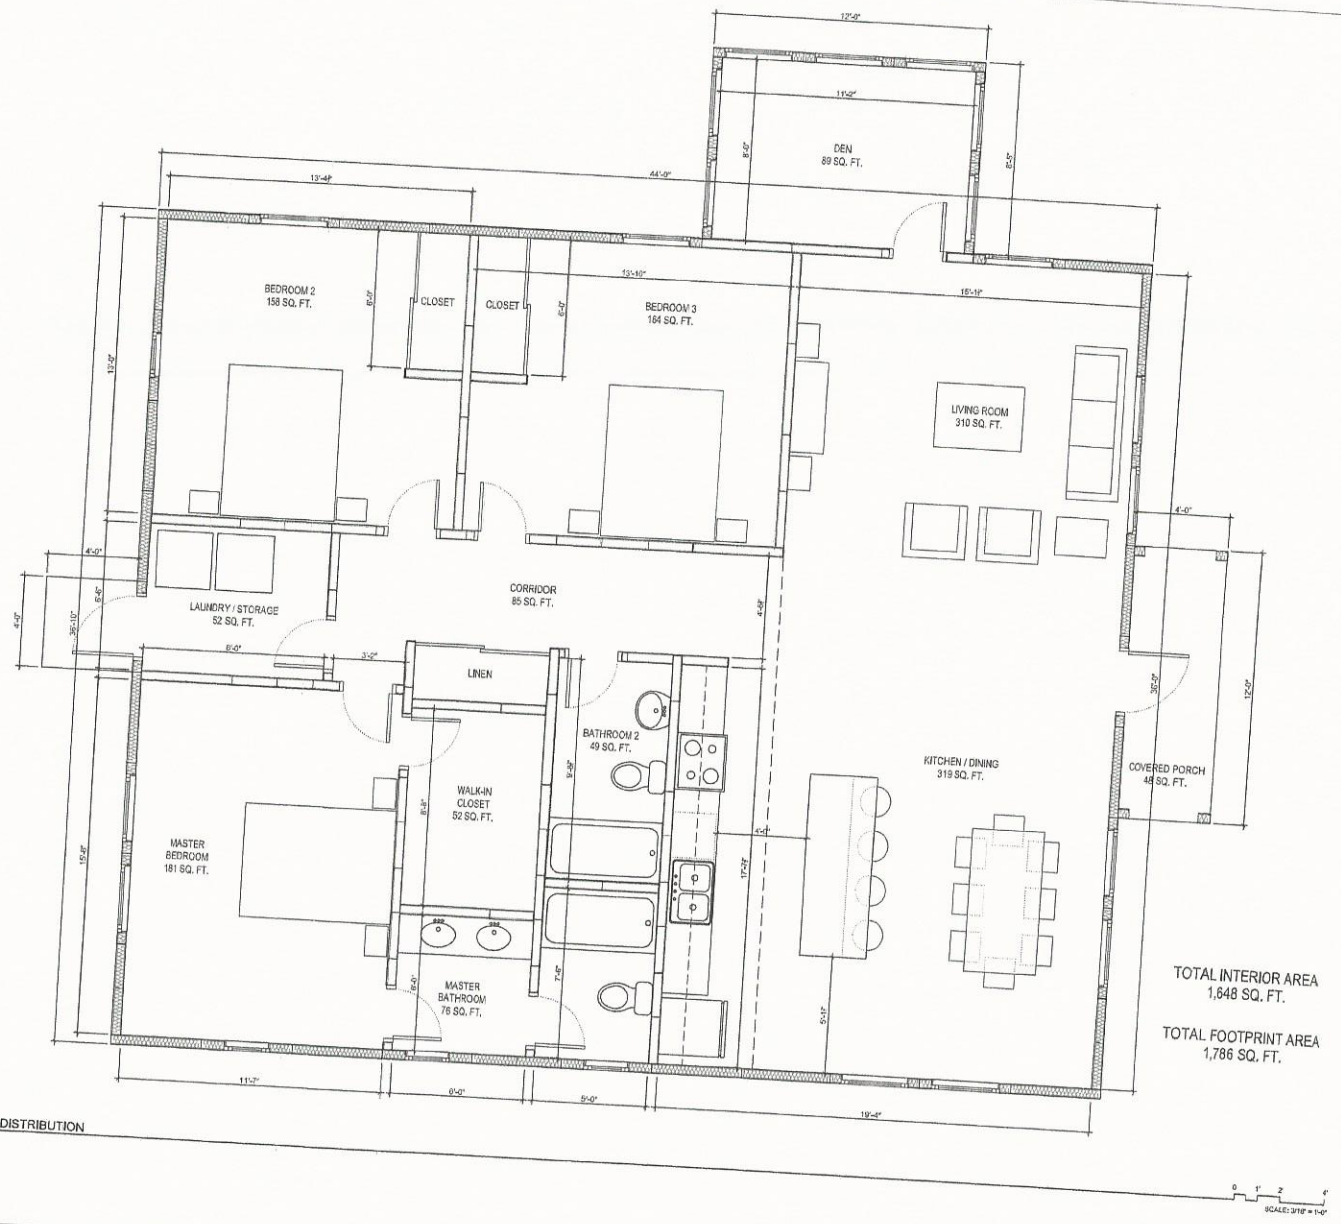

1 A-01 1ST FLOOR DISTRIBUTION
FLOOR PLAN

DCM Architecture and Engineering ex
reserves its common law copyright and
property rights to these plans. All d
specifications and drawings are the prop
DCM Architecture and Engineering which
be used only as issued for this project. The
not be used on any other project in full or i
without first obtaining the expressed
approval and consent of DCM Architectur
Engineering. These documents shall n
transferred to any unauthorized third
without the same consent.

Do not scale drawings; Contractors shall ver
dimensions prior to construction, and bring
discrepancies to the attention of the Architect

The Contractor shall make no structural char
or substitutions without the written approva
the Architect.

DCM
200 Federal Street
Suite 430, Camden
New Jersey 08103
Telephone: 856.470.910
Facsimile: 856.757.0082
Info@dcm-ae.com
www.DCM-AE.com

EDUARDO GUZMAN, R.A.

ROBERT BENSON, P.E.

Anton Levchenko
Alvar Cortada

Priton My 140B
(Nantucket - Option 2)

DCML 13-362

PRITON

SCHEMATIC
DESIGN

△
△

DRAWN BY: AL CHK BY: EG

LEDGER 3/16" = 1'-0"

24 MARCH 2015

ARCHITECTURAL
FLOOR PLAN

A-01