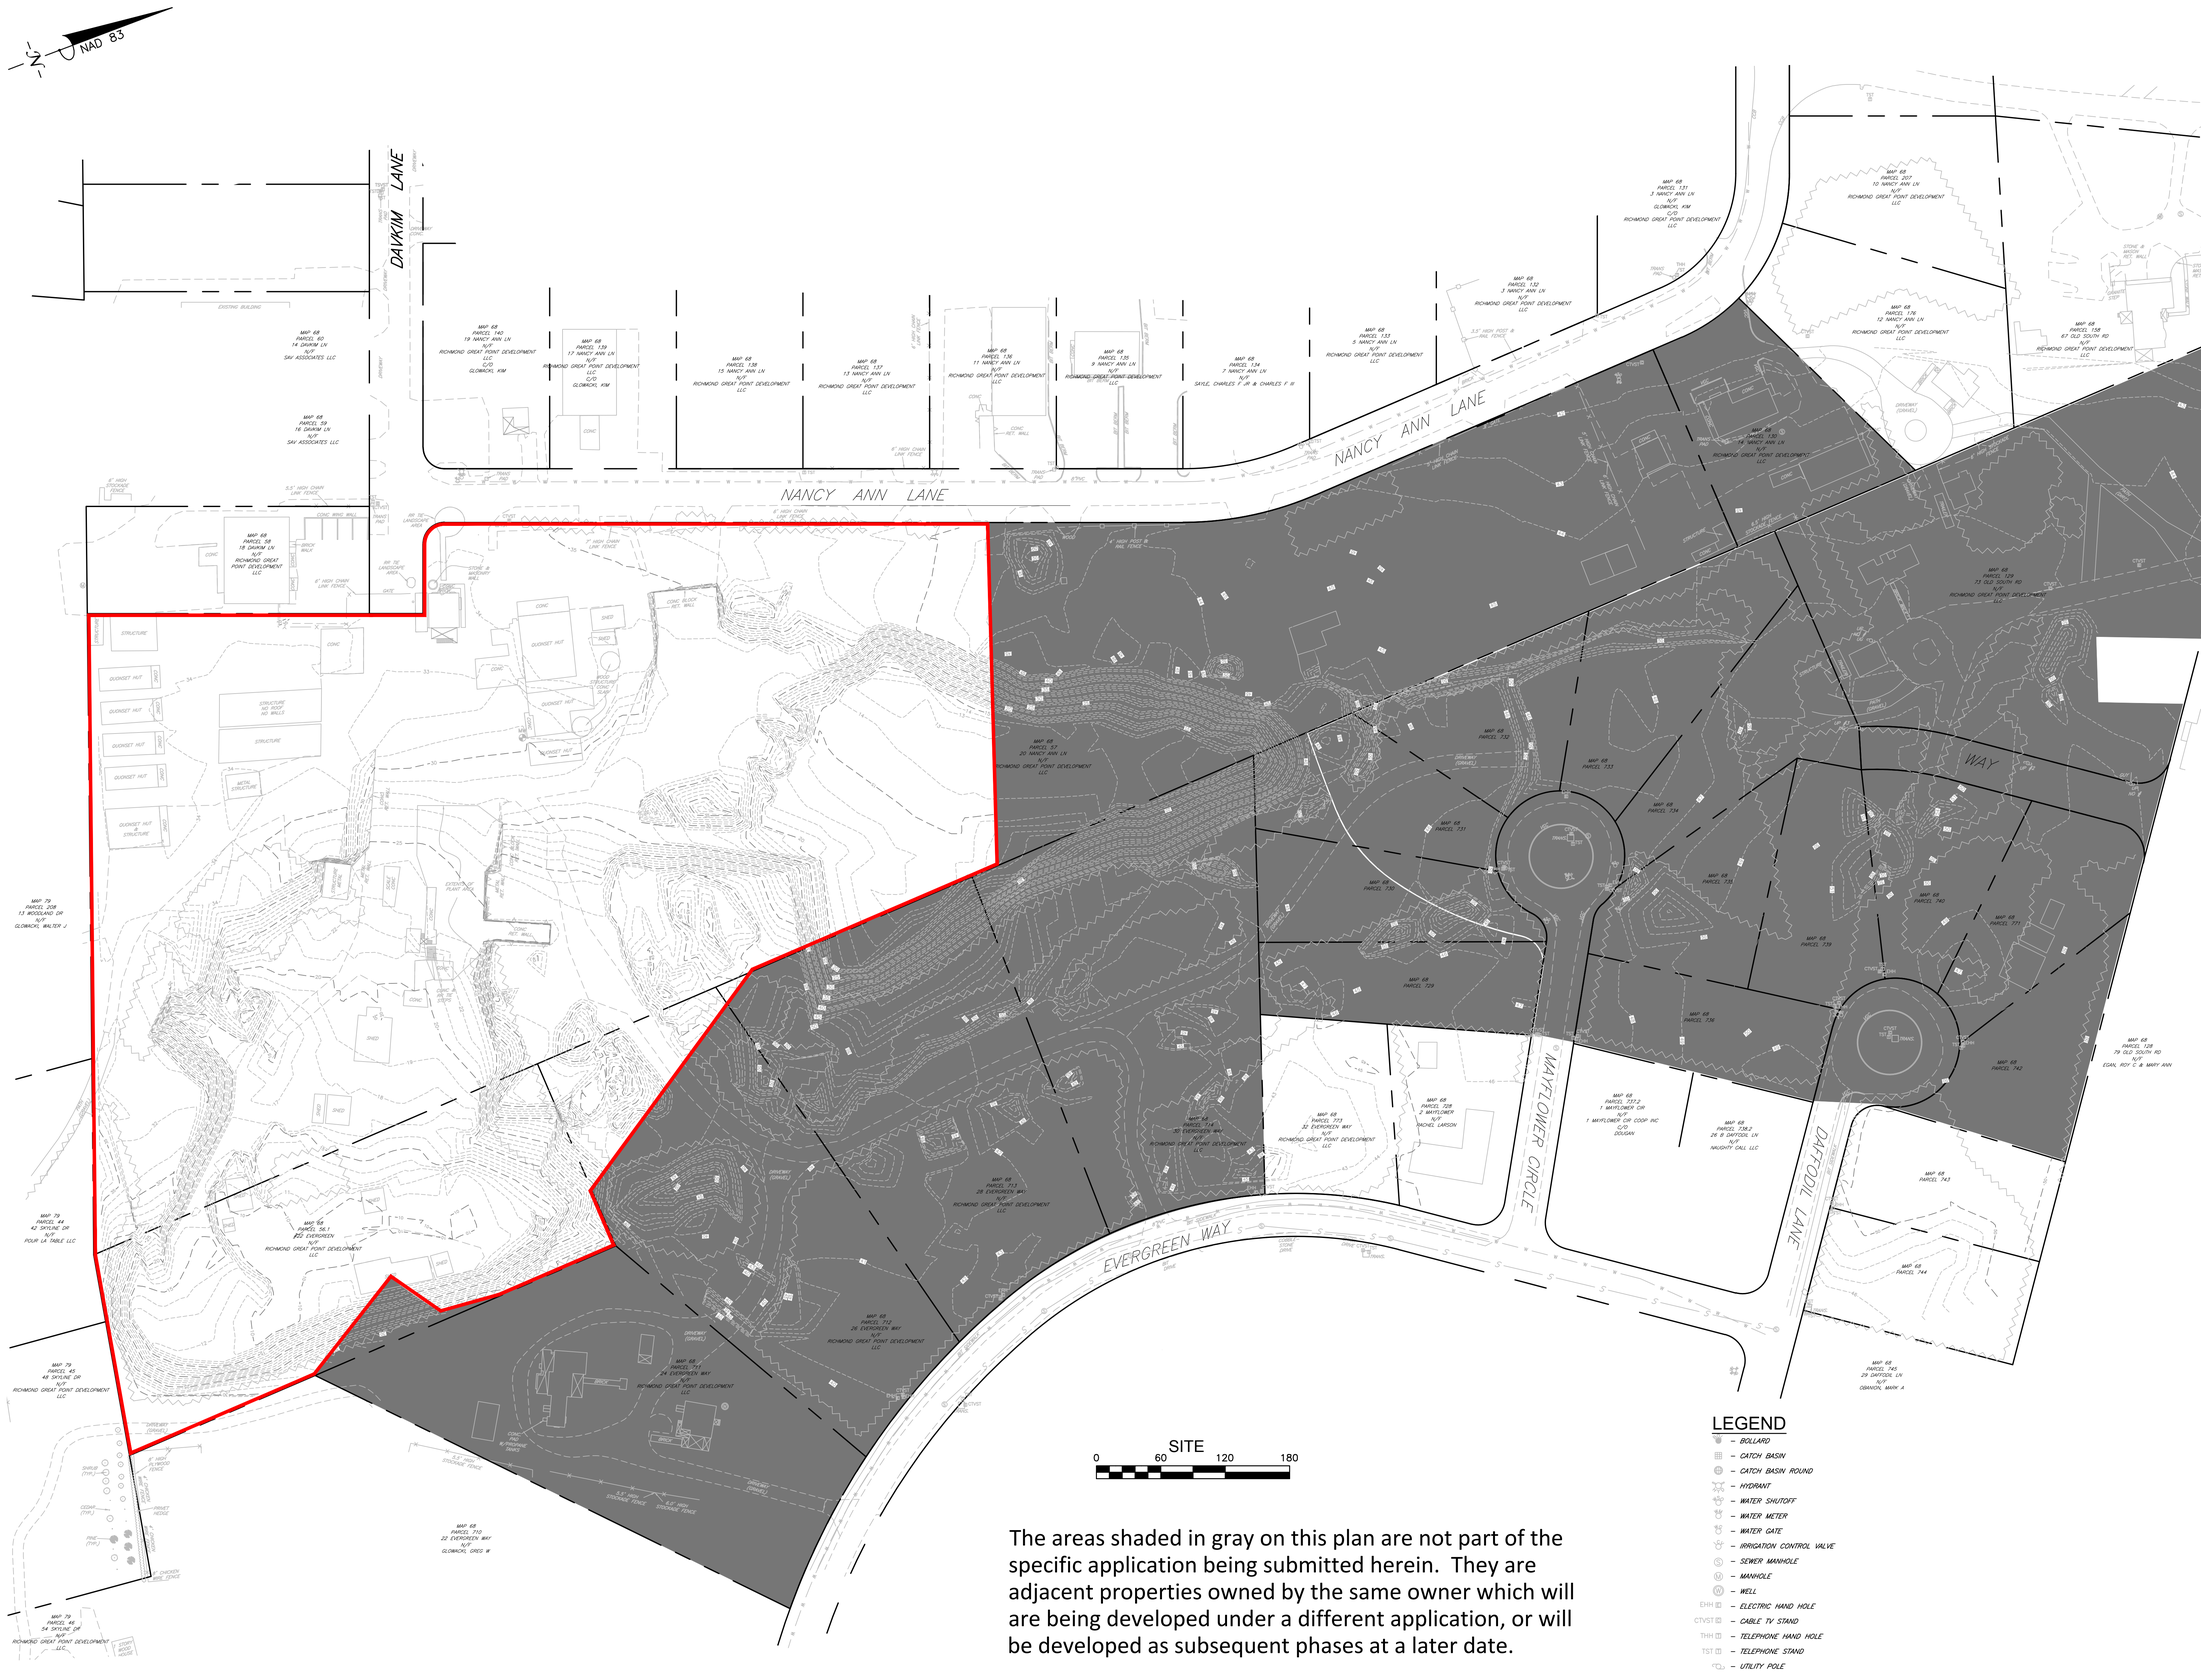


The areas shaded in gray on this plan are not part of the specific application being submitted herein. They are adjacent properties owned by the same owner which will are being developed under a different application, or will be developed as subsequent phases at a later date.

## LEGEND

- BOLLARD
- CATCH BASIN
- CATCH BASIN ROUND
- HYDRANT
- WATER SHUTOFF
- WATER METER
- WATER GATE
- IRRIGATION CONTROL VALVE
- SEWER MANHOLE
- MANHOLE
- WELL
- EHH – ELECTRIC HAND HOLE
- CTVST – CABLE TV STAND
- THH – TELEPHONE HAND HOLE
- TST – TELEPHONE STAND
- UTILITY POLE
- SIGN
- BIT BERM – BITUMINOUS CONCRETE CURB
- CCB – CAPE COD BERM
- VGC – VERTICAL GRANITE CURB
- CONC – CONCRETE
- TRANS PAD – TRANSFORMER AND CONCRETE PAD
- EDGE OF PAVEMENT
- x38.0 – EXISTING SPOT ELEVATION
- 38 – EXISTING CONTOUR
- PROPERTY LINE

Green Seal Environmental, Inc.
114 State Road, Building B
Sagamore Beach, MA 02562
Tel: (508) 888-6034
Fax: (508) 888-1506
www.gseenv.com

These drawings are the property of the Design Engineer, Green Seal Environmental, Inc. Unauthorized reproduction for any purpose is an infringement upon copyright laws. Violators will be subject to prosecution.

Dimensions are as indicated.

Use of this plan constitutes acceptance of terms and conditions set forth in accompanying project documentation.

It is the responsibility of the user to confirm discrepancies with the Engineer prior to use.

REVISIONS

| NO. | DATE | COMMENT |
|---|---|---|
| | | |

PURPOSE:

"THE MEADOWS II"
RENTAL APARTMENT COMMUNITY

LOCUS:

NANCY ANN LANE

PREPARED FOR:

RICHMOND NANTUCKET APARTMENTS ONE, LLC.
20 DAVKIM LANE
NANTUCKET, MA 02554

DRAWING TITLE:

EXISTING CONDITIONS PLAN

| CAD TECH: | CHECKED BY: |
|---|---|
| JDP | TRB |
| ENGINEER: | DATE: 09/20/2015 |
| C-1 | SCALE: 1" = 60' |
| | SHEET: 2 OF 4 |