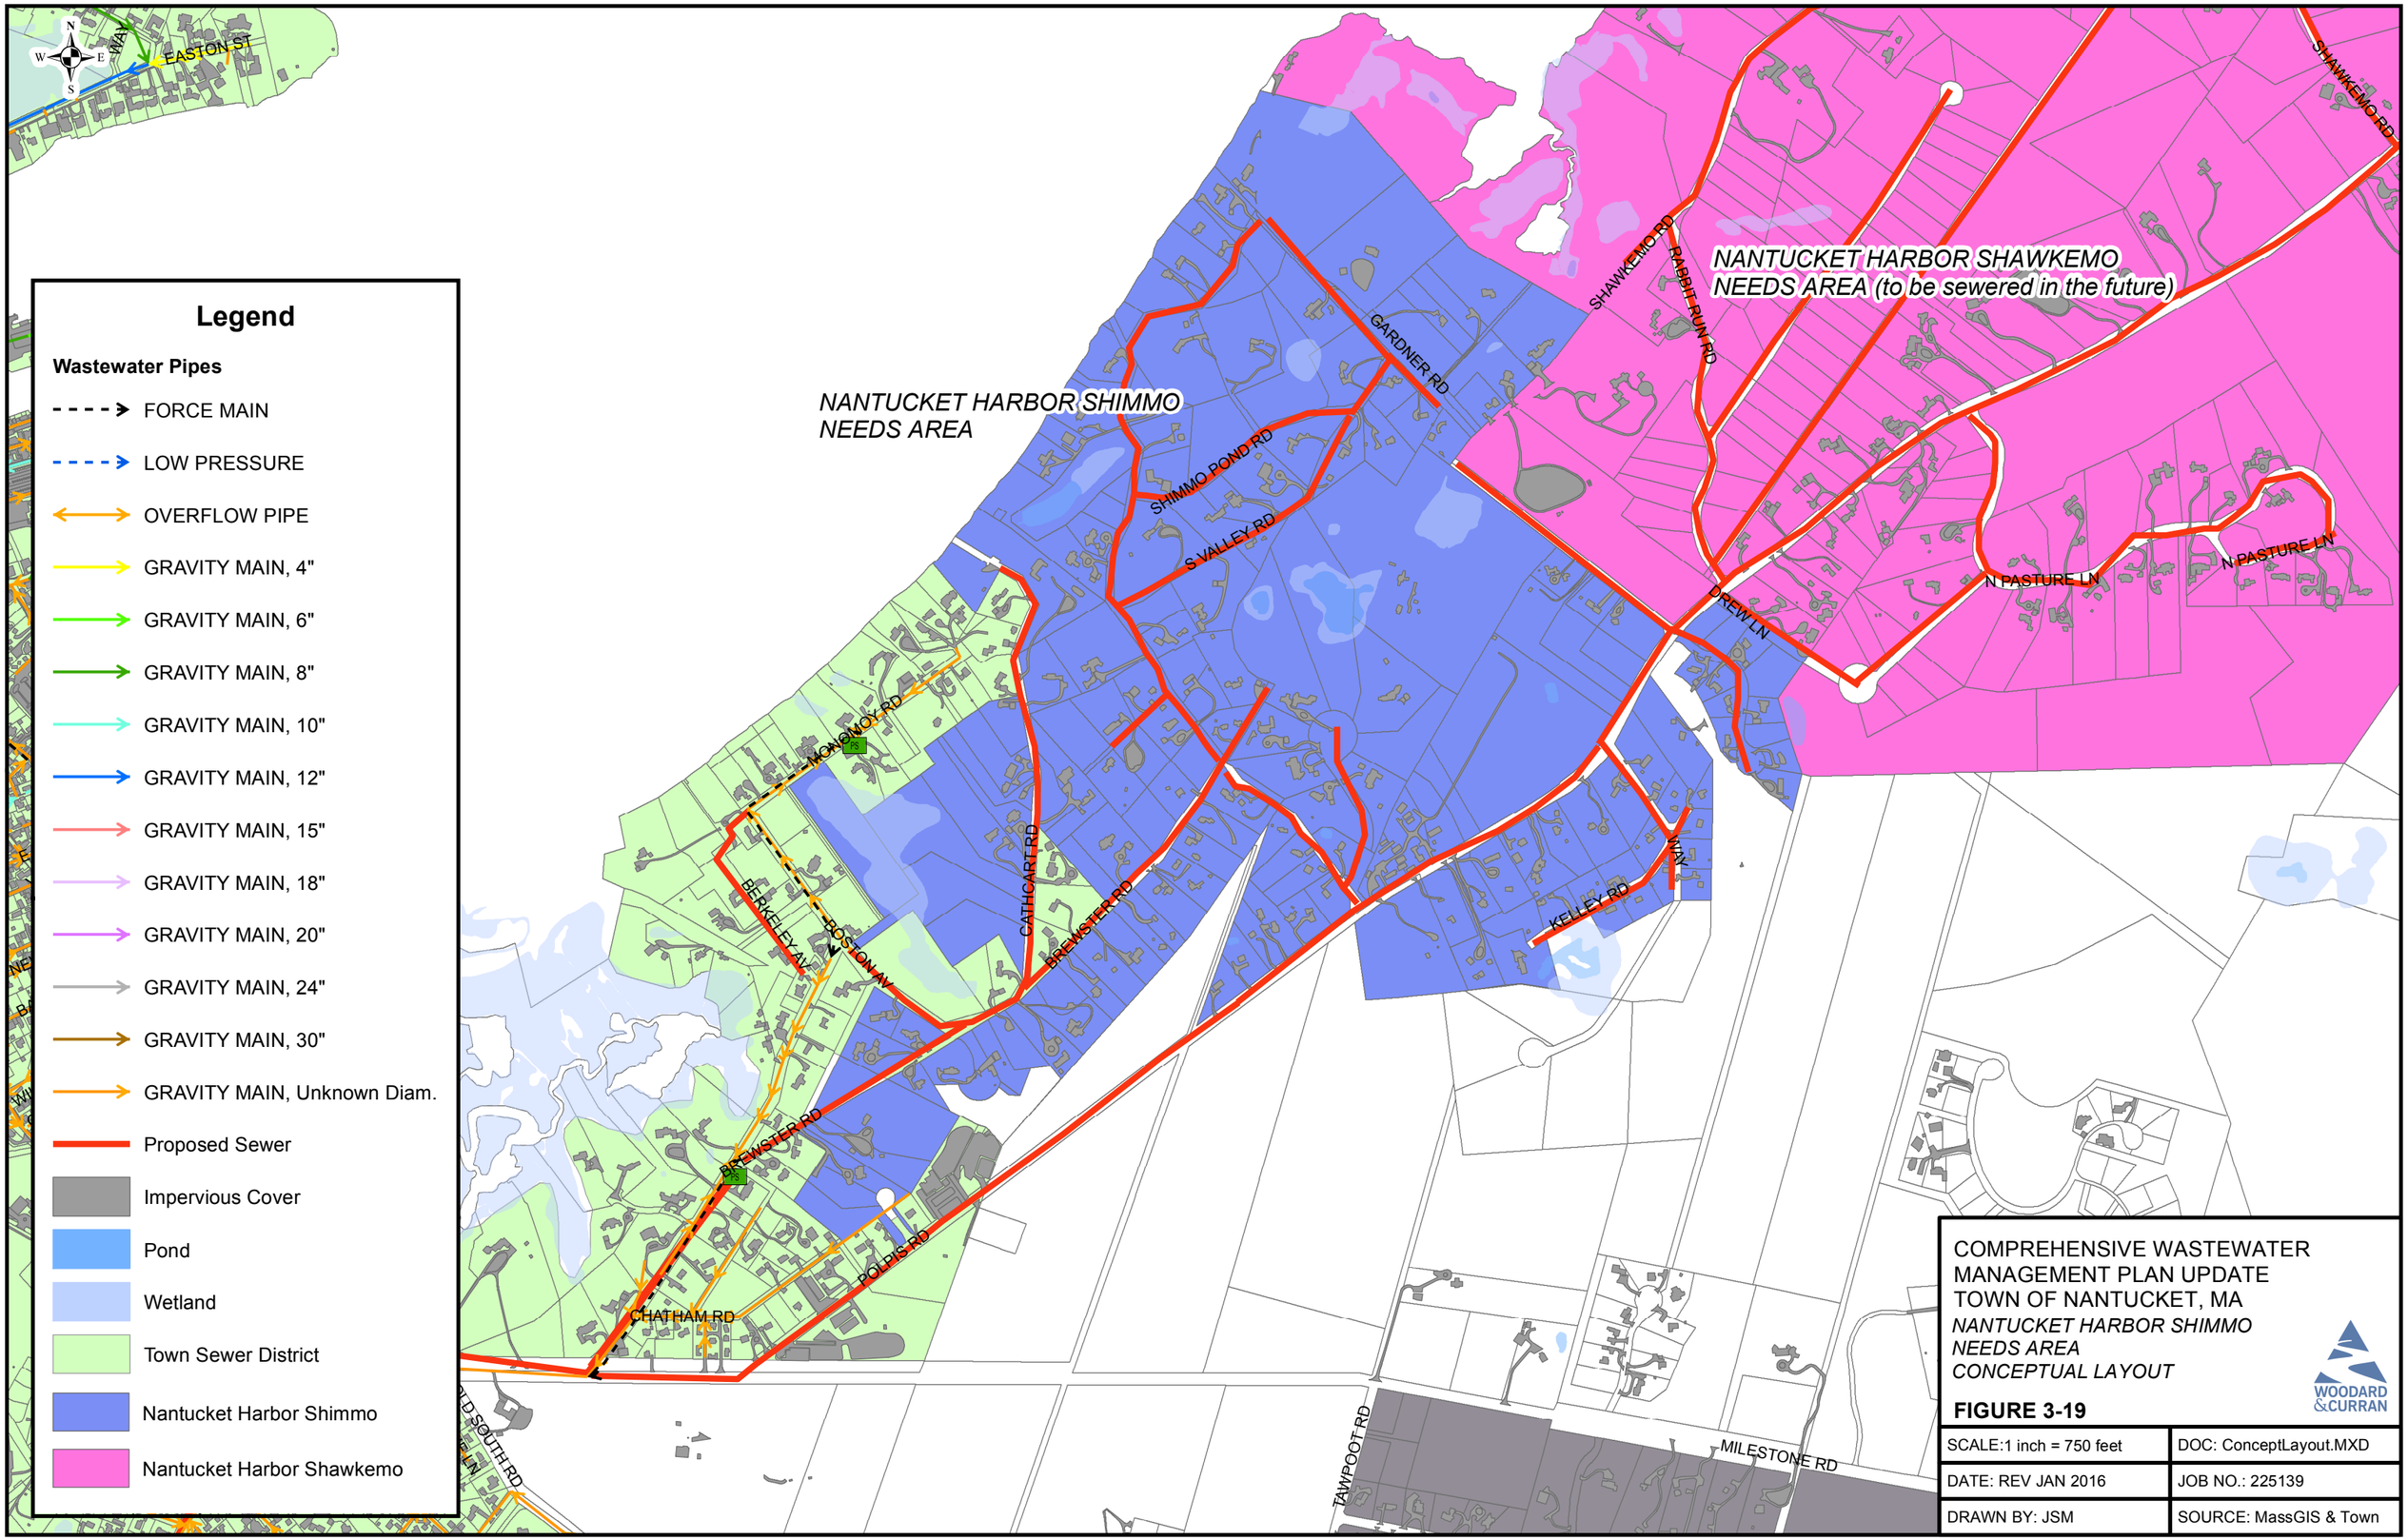
Legend
Wastewater Pipes
FORCE MAIN
LOW PRESSURE
OVERFLOW PIPE
GRAVITY MAIN, 4"
GRAVITY MAIN, 6"
GRAVITY MAIN, 8"
GRAVITY MAIN, 10"
GRAVITY MAIN, 12"
GRAVITY MAIN, 15"
GRAVITY MAIN, 18"
GRAVITY MAIN, 20"
GRAVITY MAIN, 24"
GRAVITY MAIN, 30"
GRAVITY MAIN, Unknown Diam.
Proposed Sewer
Impervious Cover
Pond
Wetland
Town Sewer District
Nantucket Harbor Shimmo
Nantucket Harbor Shawkemo
NANTUCKET HARBOR SHIMMO NEEDS AREA
NANTUCKET HARBOR SHAWKEMO NEEDS AREA (to be sewered in the future)
EASTON ST
GARDNER RD
SHIMMO POND RD
S VALLEY RD
SHAWKEMO RD
RABBIT RUN RD
DREW LN
N PASTURE LN
KELLEY RD
CATHCART RD
BREWSTER RD
MONOMOY RD
BERKELEY AV
BOSTON AV
POLPIS RD
CHATHAM RD
TAWPOOT RD
MILESTONE RD
COMPREHENSIVE WASTEWATER MANAGEMENT PLAN UPDATE
TOWN OF NANTUCKET, MA
NANTUCKET HARBOR SHIMMO NEEDS AREA CONCEPTUAL LAYOUT
FIGURE 3-19
WOODARD &CURRAN
SCALE:1 inch = 750 feet
DOC: ConceptLayout.MXD
DATE: REV JAN 2016
JOB NO.: 225139
DRAWN BY: JSM
SOURCE: MassGIS & Town