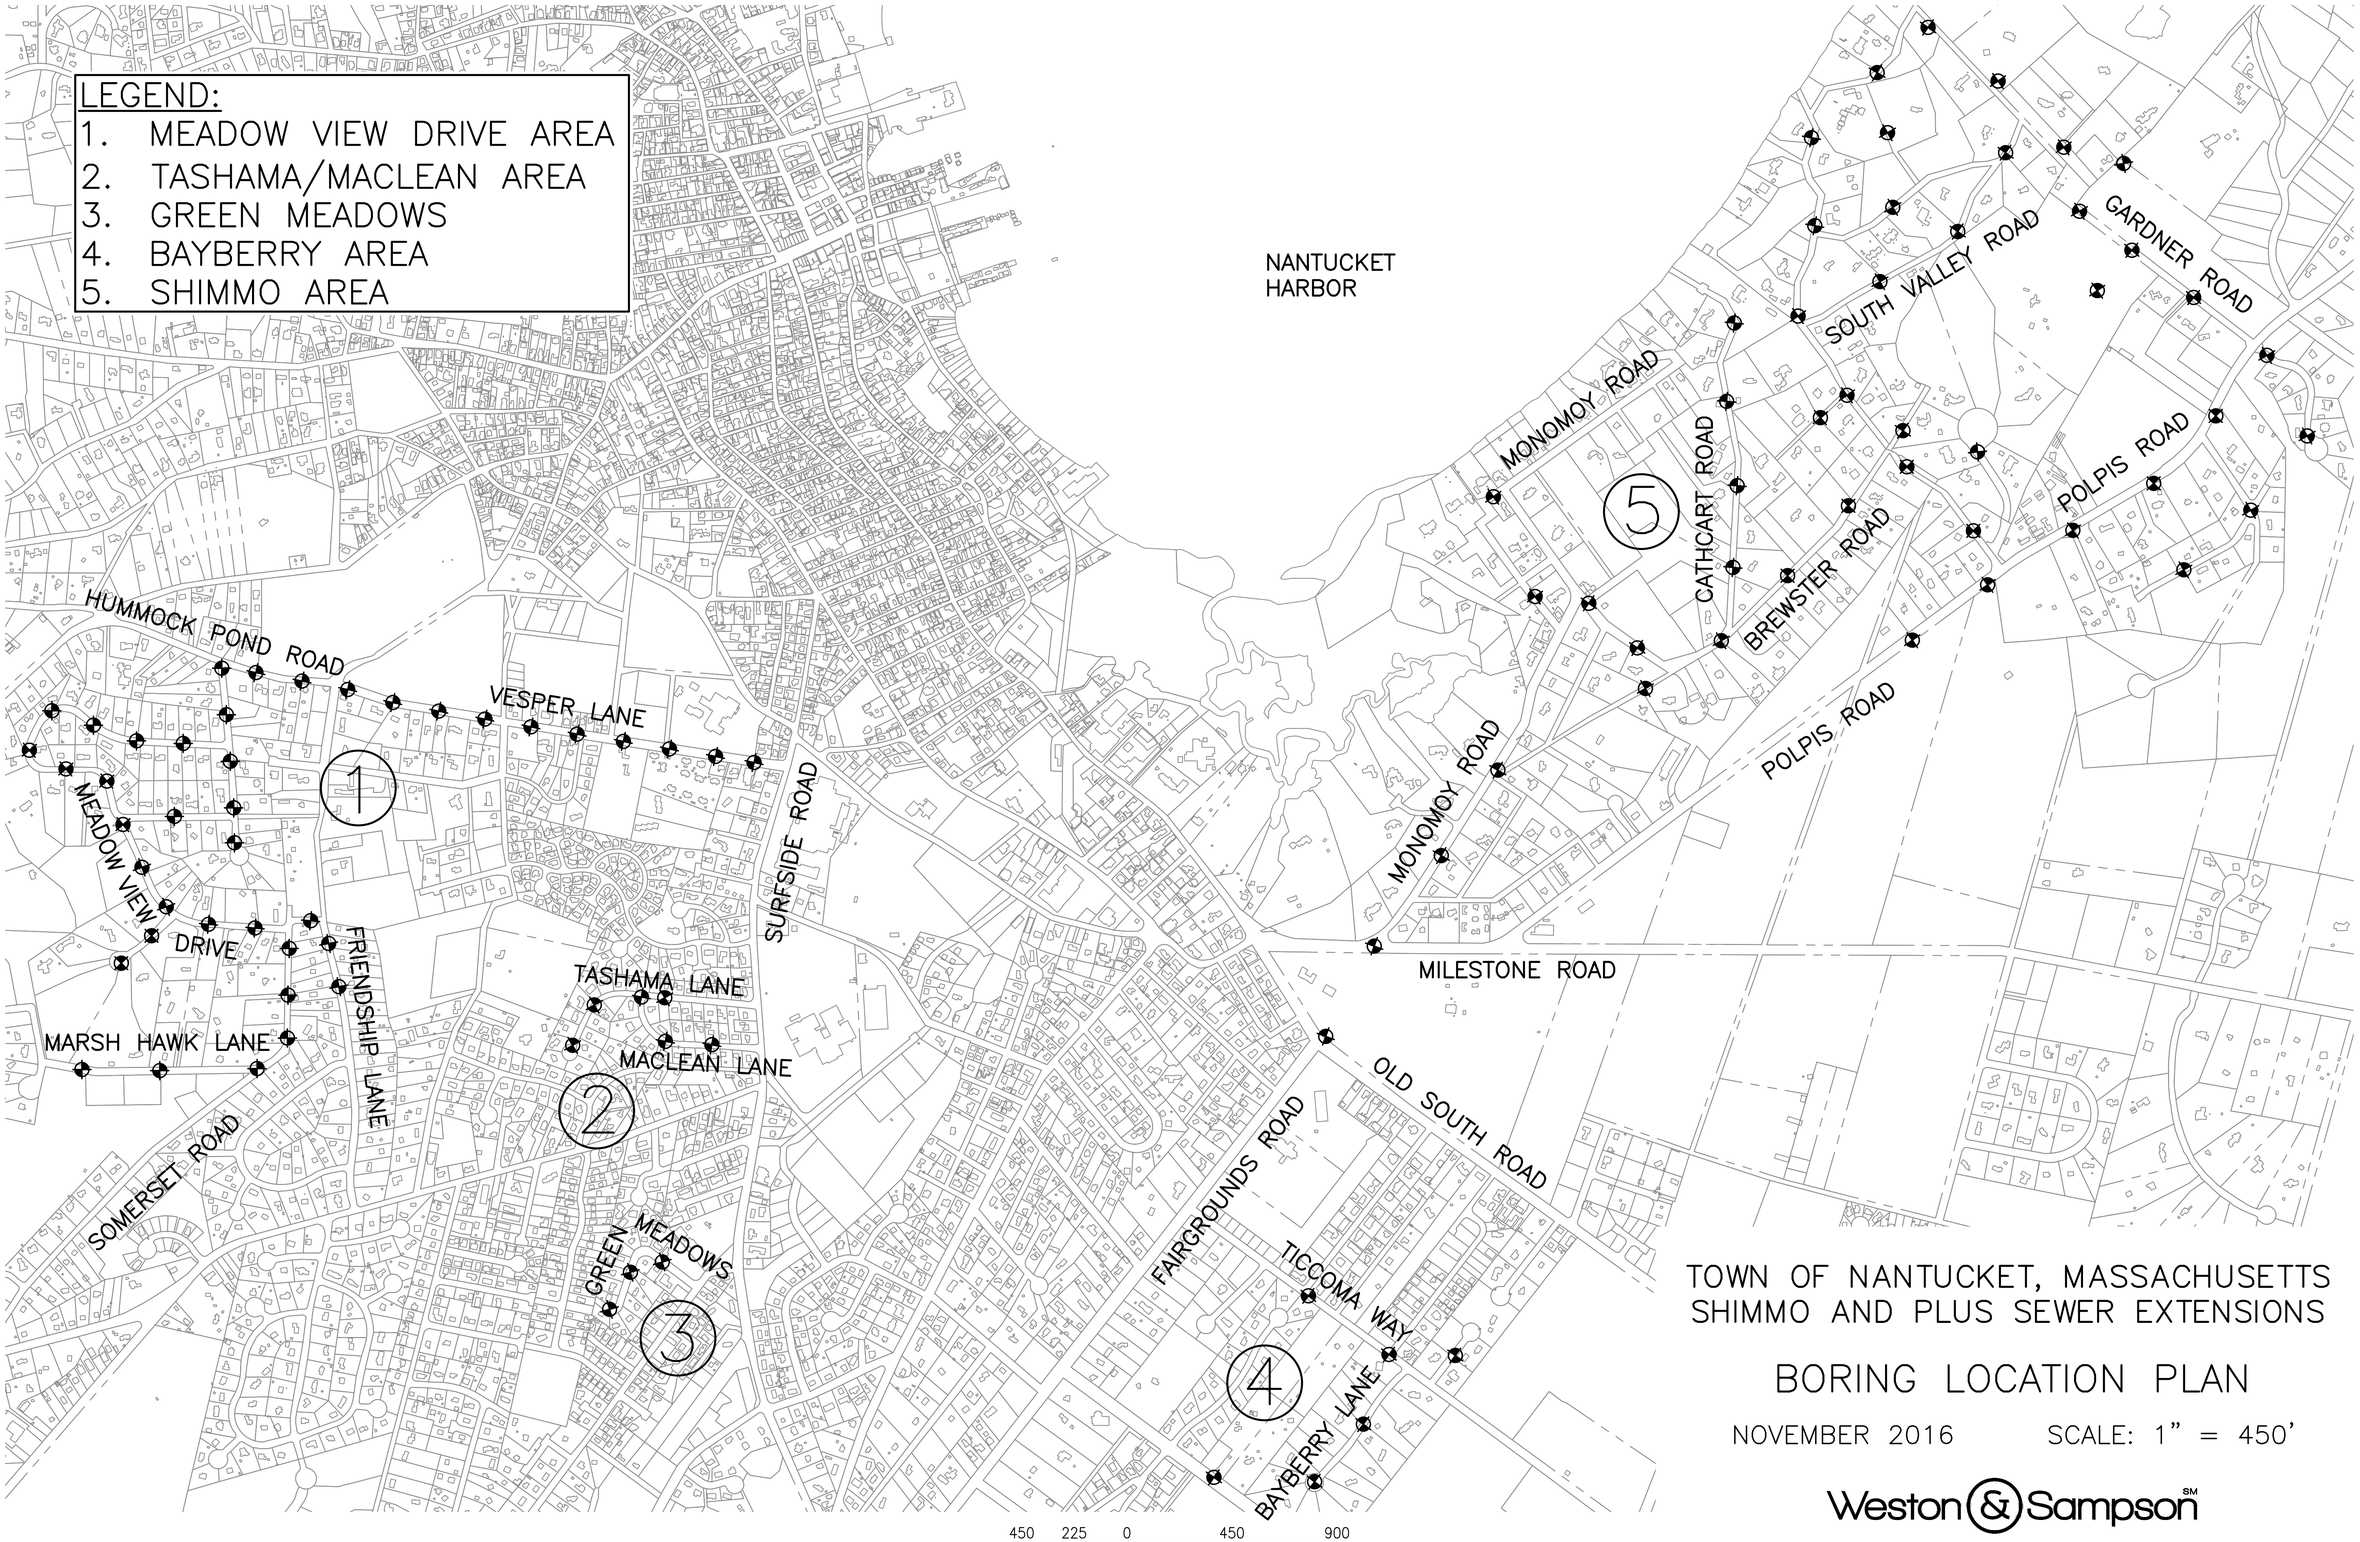

TOWN OF NANTUCKET, MASSACHUSETTS
SHIMMO AND PLUS SEWER EXTENSIONS

BORING LOCATION PLAN

NOVEMBER 2016 SCALE: 1" = 450'

Weston & Sampson℠

© \Nantucket\Nh Shimmo and PLUS Sewers\CADD\CADD_Export.dwg