SUBDIVISION PLAN OF LAND IN NANTUCKET

Blackwell & Associates, Inc., Surveyors

August 31, 2018

42885F

Sheet 1 of 2

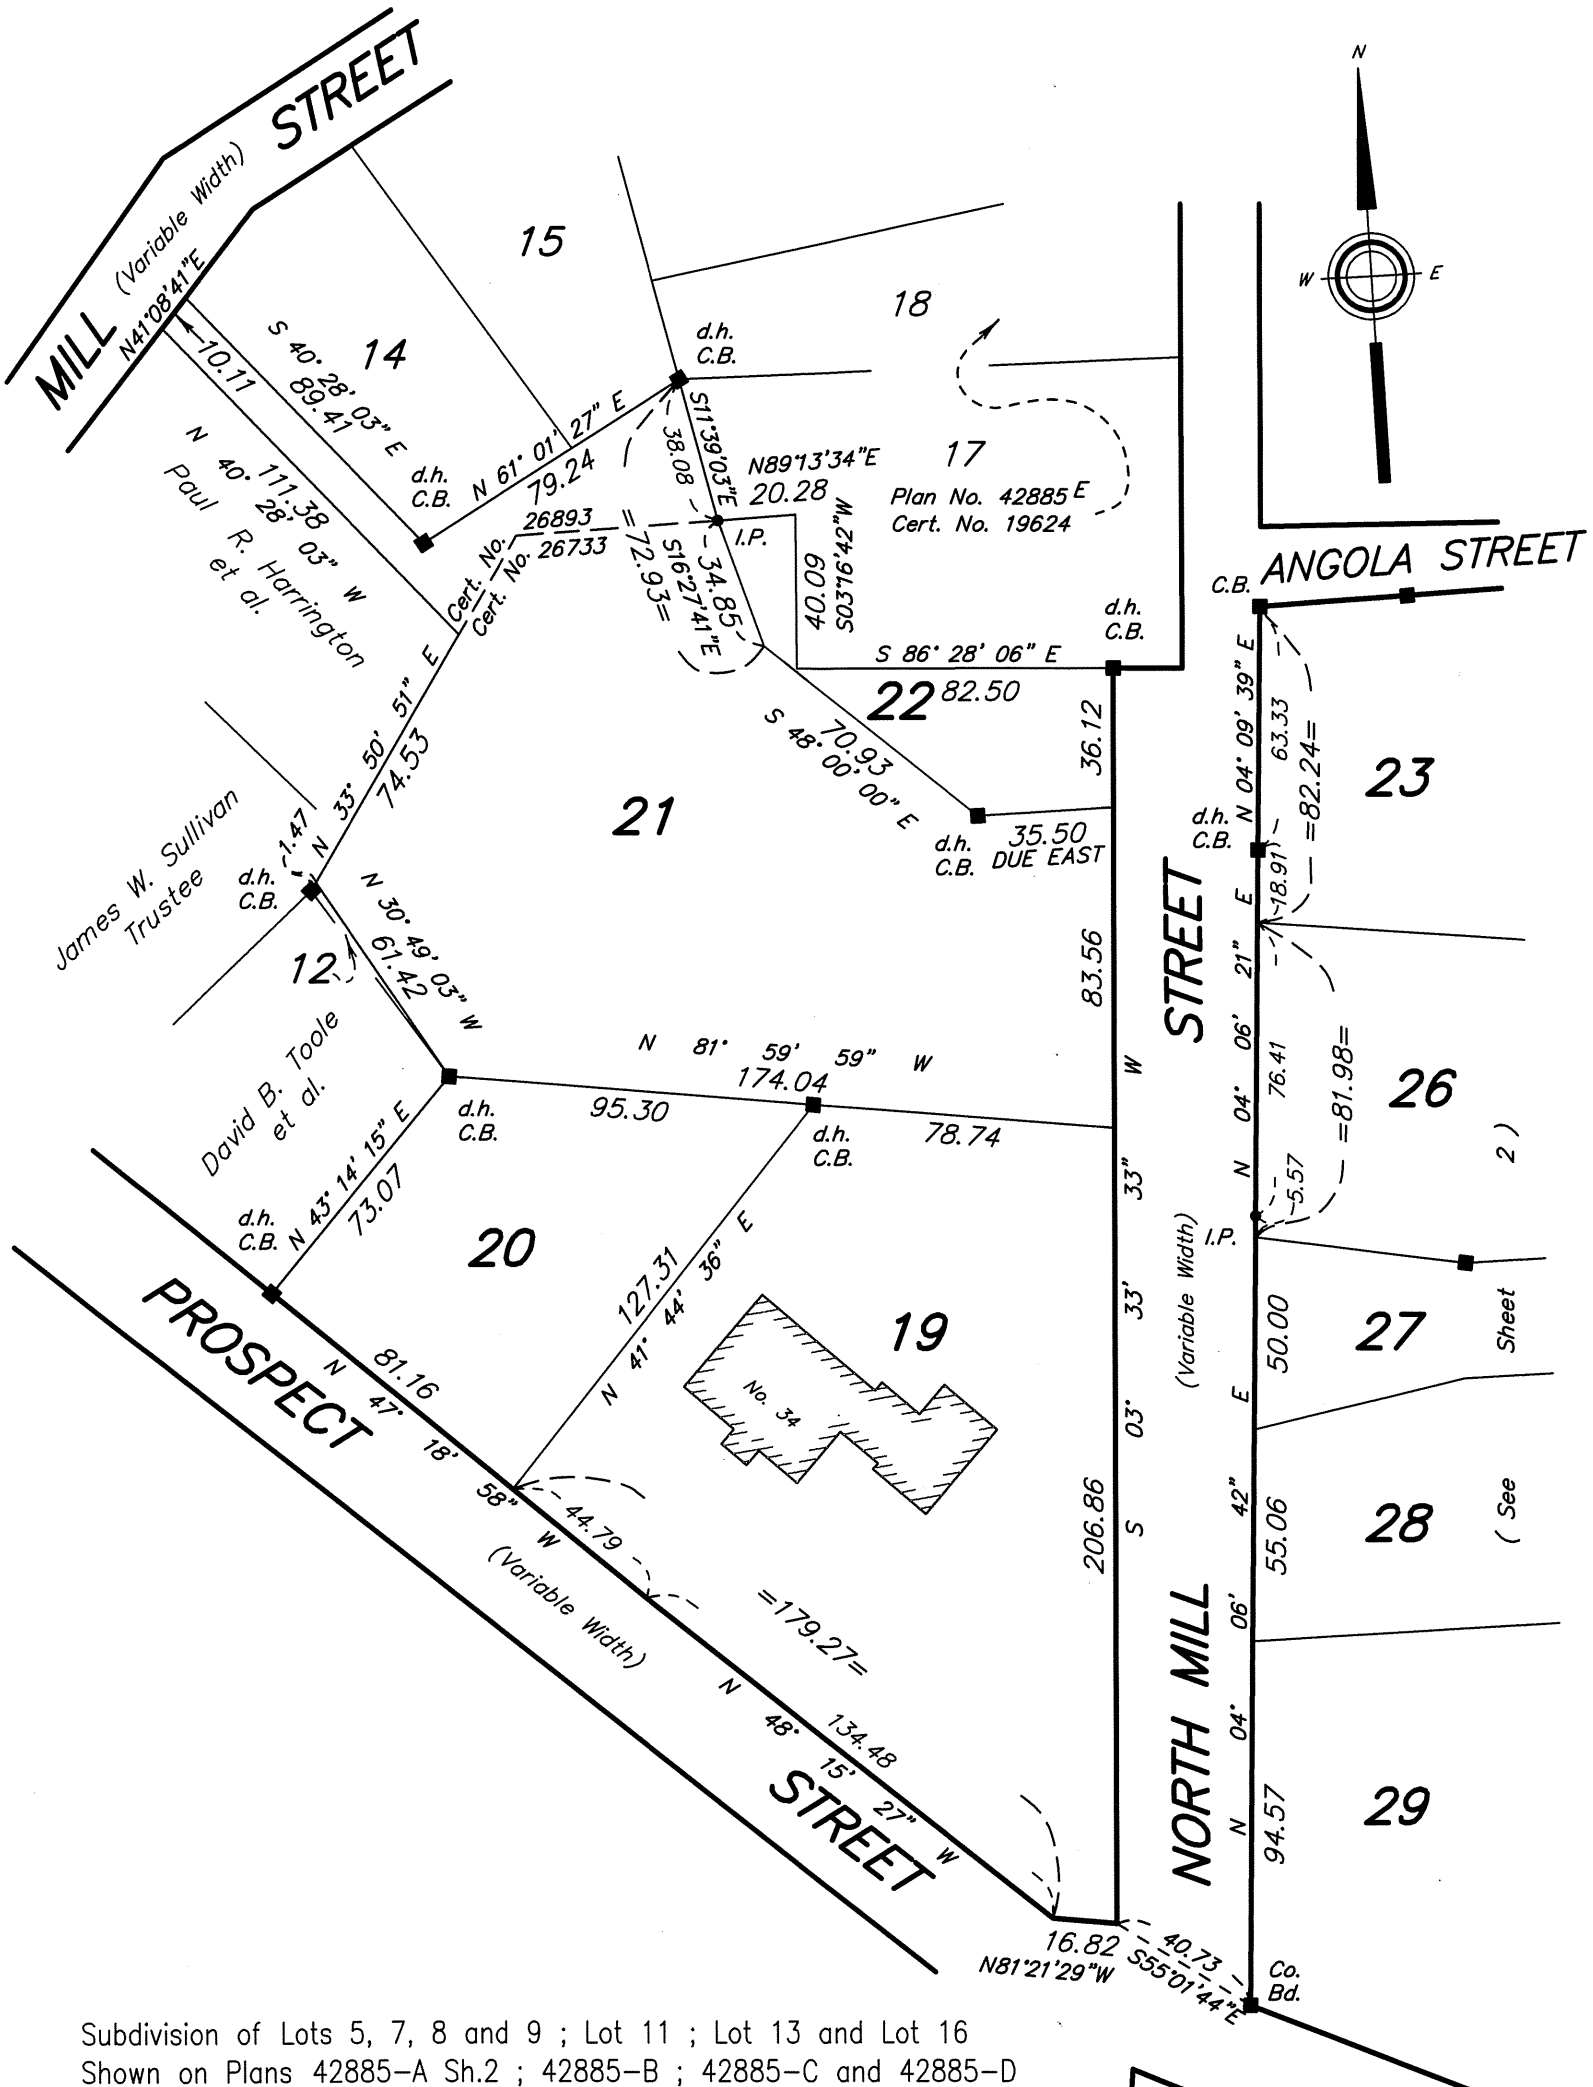

Subdivision of Lots 5, 7, 8 and 9 ; Lot 11 ; Lot 13 and Lot 16
Shown on Plans 42885-A Sh.2 ; 42885-B ; 42885-C and 42885-D
Filed with Cert. of Title Nos. 19623 ; 20799 ; 20799 and 26515
Registry District of Nantucket County

Separate certificates of title may be issued for land shown hereon and on Sheet 2 as Lots 19 through 29 By the Court.

Deborah J. Patterson
Recorder

MAR. 6, 2019

JAV-0D5A

WAY

L.C. No. 12559A

Abutters are shown as on original decree plan.

Copy of part of plan filed in
LAND REGISTRATION OFFICE
MAR. 6, 2019

Scale of this plan 50 feet to an inch
Stephen T. LaMonica, Engineer for Court

THIS PLAN FILED WITH CERTIFICATE NO. 26733

Nantucket Registry District
February 27, 2020
RECEIVED FOR REGISTRATION
11 O'CLOCK 26 m A M

2020 00000400
Cert: Doc: FP
Registered: 02/27/2020 11:26 AM

THIS PLAN FILED WITH CERTIFICATE NO. 26733

Attest Jennifer H Ferreira
Assistant Recorder

42885 F

Sheet 2 of 2

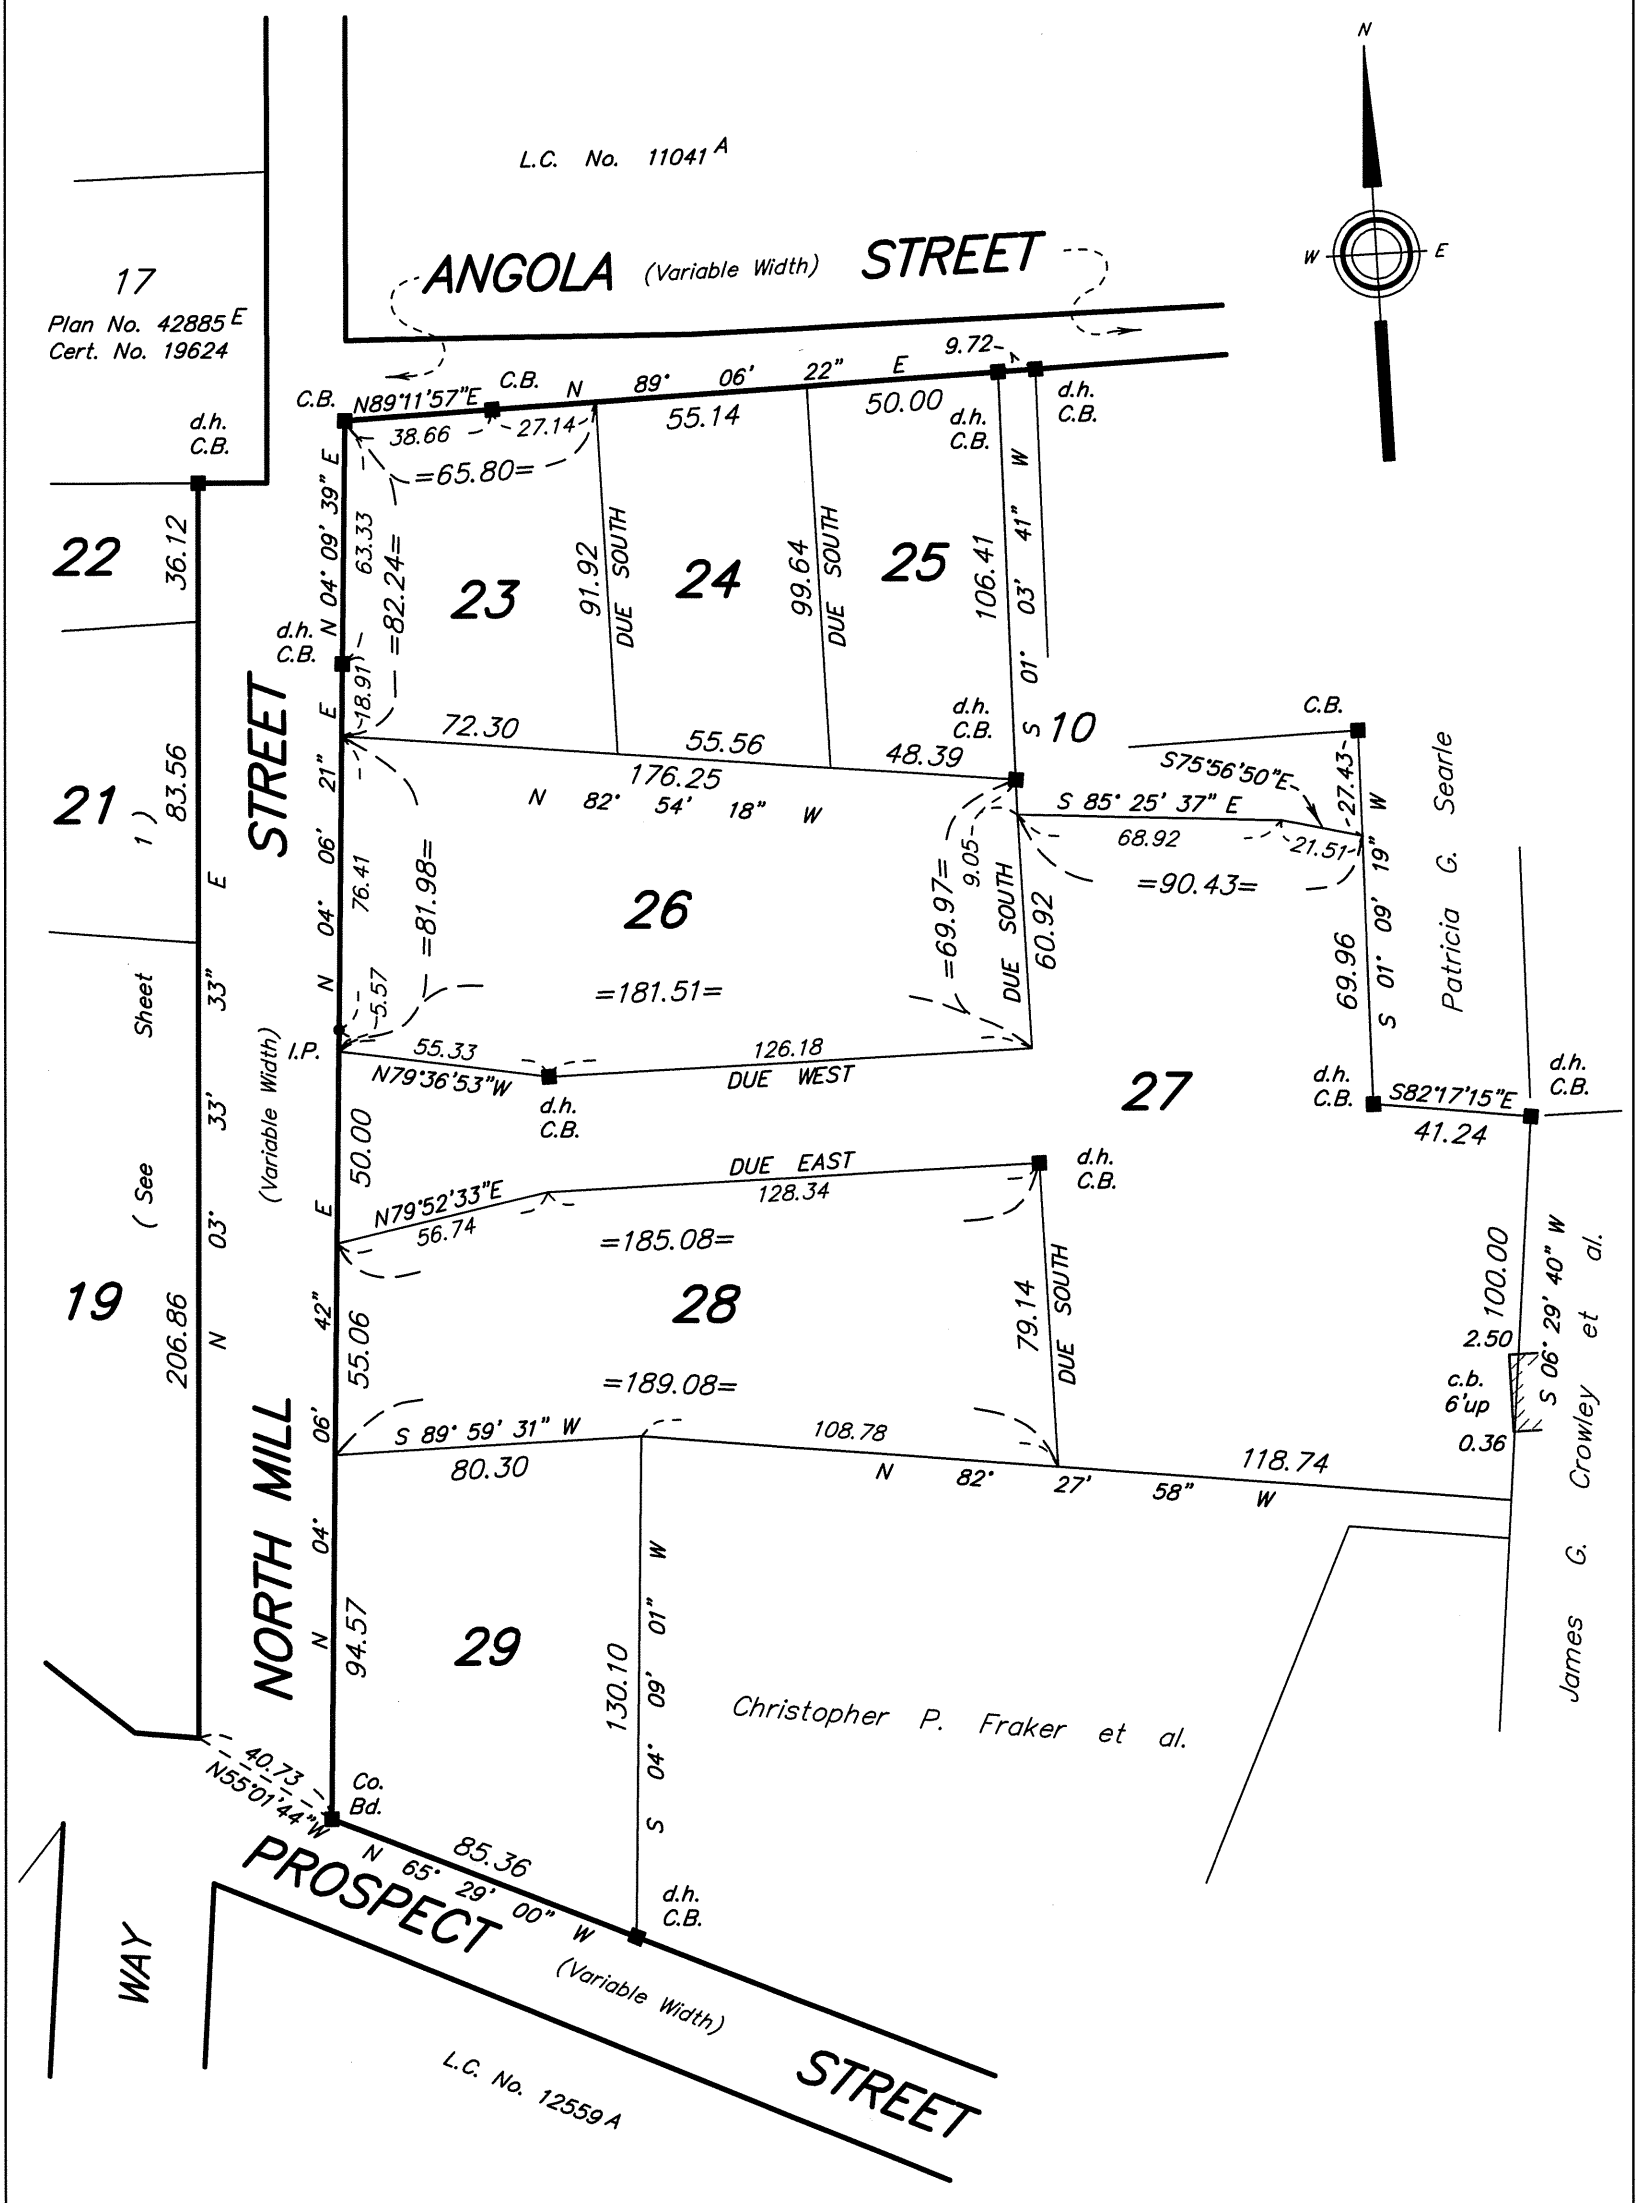

JAV –ODEC

Scale of this plan 50 feet to an inch

2020 00000400

Cert: Doc: FP
Registered: 02/27/2020 11:26 AM

Nantucket Registry District
February 27, 2020
RECEIVED FOR REGISTRATION
11 O'CLOCK 26 m A M

THIS PLAN FILED WITH CERTIFICATE NO. 26733

Attest Jennifer H Ferreira
Assistant Recorder

LOTS 23, 24 +25 ON PLAN No. 42889-F FILED WITH CERTIFICATE No. 26733 HAS BEEN SUBDIVIDED AND PLAN No. 42889-G SHOWING SUCH CHANGES IS FILED WITH CERTIFICATE NO. 26733 FURTHER CERTIFICATES FOR SAID LOTS 23, 24+25 ON SAID EARLIER PLAN WILL NOT BE ISSUED UNLESS AUTHORIZED BY THE COURT. (NOW LOTS 30+31)